
Situate on the E½ of SE¼ of Sec. 23 T. 17 S. Range 5 West of 6th P.M. McPherson County Kansas

MARQUETTE

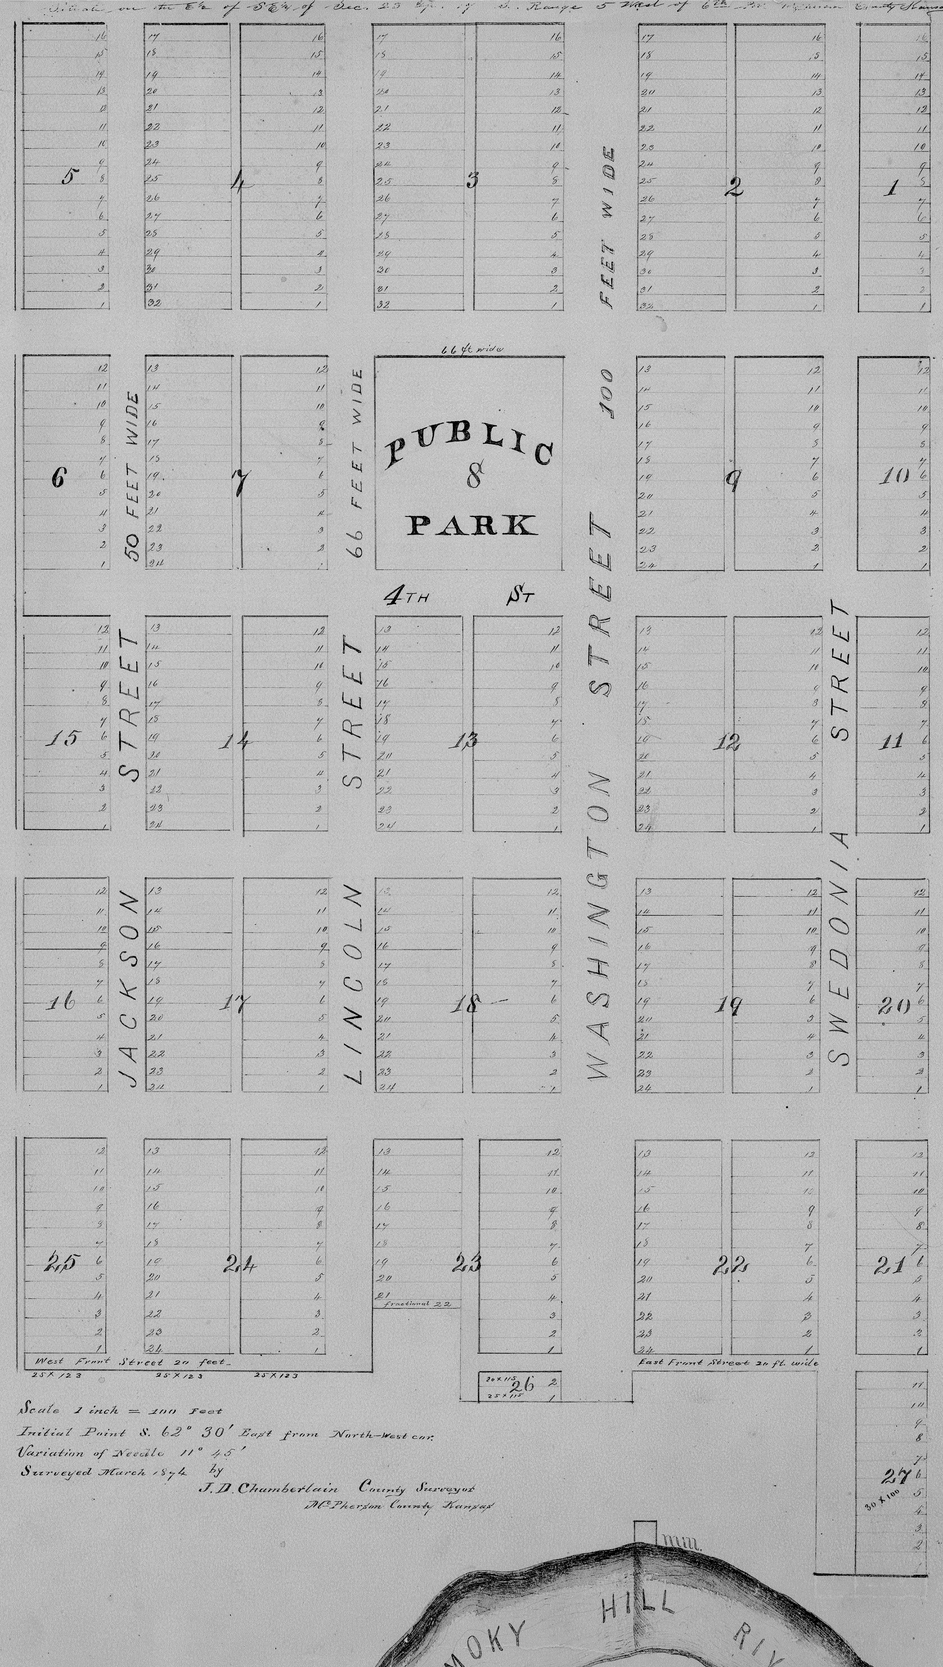

Scale 1 inch = 100 Feet

Initial Point S. 62° 30' East from North-West cor.

Variation of Needle 11° 45'

Surveyed March 1874 by

J. D. Chamberlain County Surveyor

McPherson County Kansas



State of Kansas County of McPherson- ss.

I. S. J. Darrah President of the Marquette Town-Company. do hereby certify that the Plat to which this certificate is attached is correct and embraces a tract of land described as follows:

Commencing at the SE corner of Section 23 Township 17 Range 5 west 6th P.M. and Running thence North along Section line 160 rods; thence west 80 rods, thence South 160 rods, thence east 396 feet, thence North 55 feet, thence east 115 feet, thence South 130 feet, thence east 245 feet, thence North 45 feet, thence east 286 feet thence South 20 rods thence east 166 feet to the place of beginning That said land was surveyed by J. D. Chamberlin, County Surveyor of said County in the month of March 1874- That the width of Streets are as follows: Washington St. 100 feet, Jackson St. 50 ft., Sixth St. 30 ft. East West. Front St. 20 ft., All of the balance 66 ft. That the width of the alleys are as follows:

In Blocks 2-9-12-19 & 22 — 10 ft. In Blocks 3-4-7-13-14-17 18 & 24 — 14 feet, In Block 23 rear of Block 26. — 30 feet, and along west side Blocks. 5-6-15-16-& 25- 7½ feet- That the lots are as follows: Lots in block 1-10-11-20 & 21 — 25 X 100 ft. in Block 23- 25 X 115 feet except fract. Lot 22. In Blocks 20, Lot 1 is 25 X 115 feet Lot 2 & 20 X 115 feet, In Block 27 — 30 X 100 feet- All of the other lots are 25 X 123 feet That Block 5 is reserved for a public park and is 260 X 300 feet

In Witness Whereof I have hereunto Subscribed my name as President of said Marquette Town Company

S. J. Darrah
President
(no Seal)

State of Kansas } ss.
County of McPherson } Be it Remembered that before me a Probate Judge for said County, came S. J. Darrah known to me to be the President of the Marquette Town Co. at the time of making the above certificate & who acknowledged the Signing of the same to be his voluntary as President of said Town Company for the purposes therein expressed. Witness my hand & official seal this 6th day of March A.D. 1875

J. M. Underwood
Probate Judge

State of Kansas } ss
McPherson County } I hereby certify that the above is a true copy of original plat of the Town of Marquette as was filed for record on the 8th day of March A.D. 1875 at 11 o'clock a.m.

John F. Hughes
Reg. of

State of Kansas }
McPherson County } ss
Mar 1st 1875