


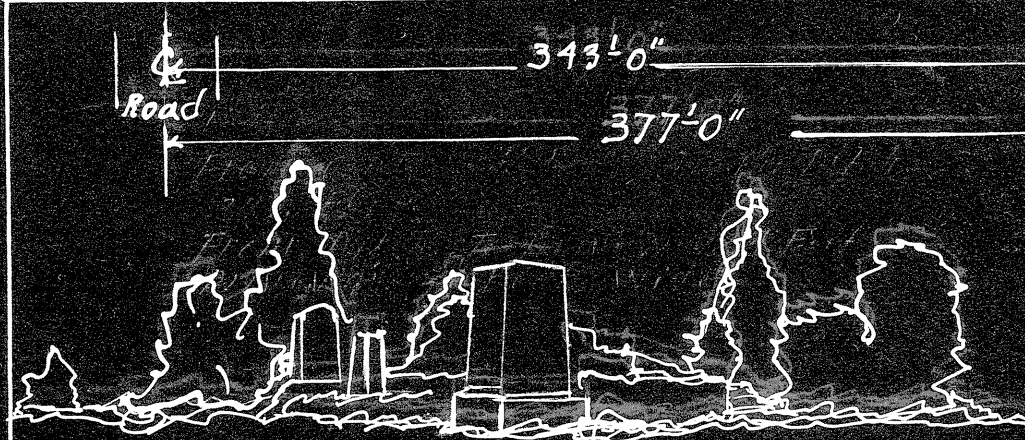

NEW GOTTLAND CEMETERY.
LOCATED ON THE NEW GOTTLAND.
CHURCH LAND.
N.W. 1/4 OF S.W. 1/4 OF
SECTION 36, TOWNSHIP 18,
RANGE 3.


MCPHERSON COUNTY.
STATE OF KANSAS.
NEW SURVEY OF 1937.
SCALE 3" = 100 FEET.

NOTE:
Roman Numerals Indicate Blocks.
Blocks I to VII are 30x180 FT.
Blocks VIII to X are 36x180 FT.
Blocks XI to XVI are 30x60 FT.
Block XVII is 38x60 FT.
Blocks XVIII to XXIII are 36x54 FT.
Blocks XXIV to XXVI are 36x180 FT.
Blocks XXVII to XXXIII are 30x60 FT.
Blocks XXXIV to XXXIX are 36x60 FT.


NOTE:
Each lot in Blocks I to VII and
in Blocks XI to XVII and also in
Blocks XXVII to XXXIII are 15x15 FT.

NOTE:
Each lot in Blocks VIII to X and
Each lot in Blocks XXIV to XXVI
are 18x18 FT.

NOTE:
Each lot in Blocks XXXIV to XXXIX
are 15x18 FT.

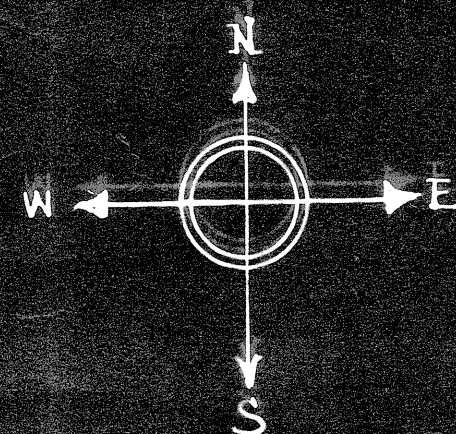

SURVEYED BY GUSTAF NYQUIST.
DRAWN BY O. W. NORDSTROM.

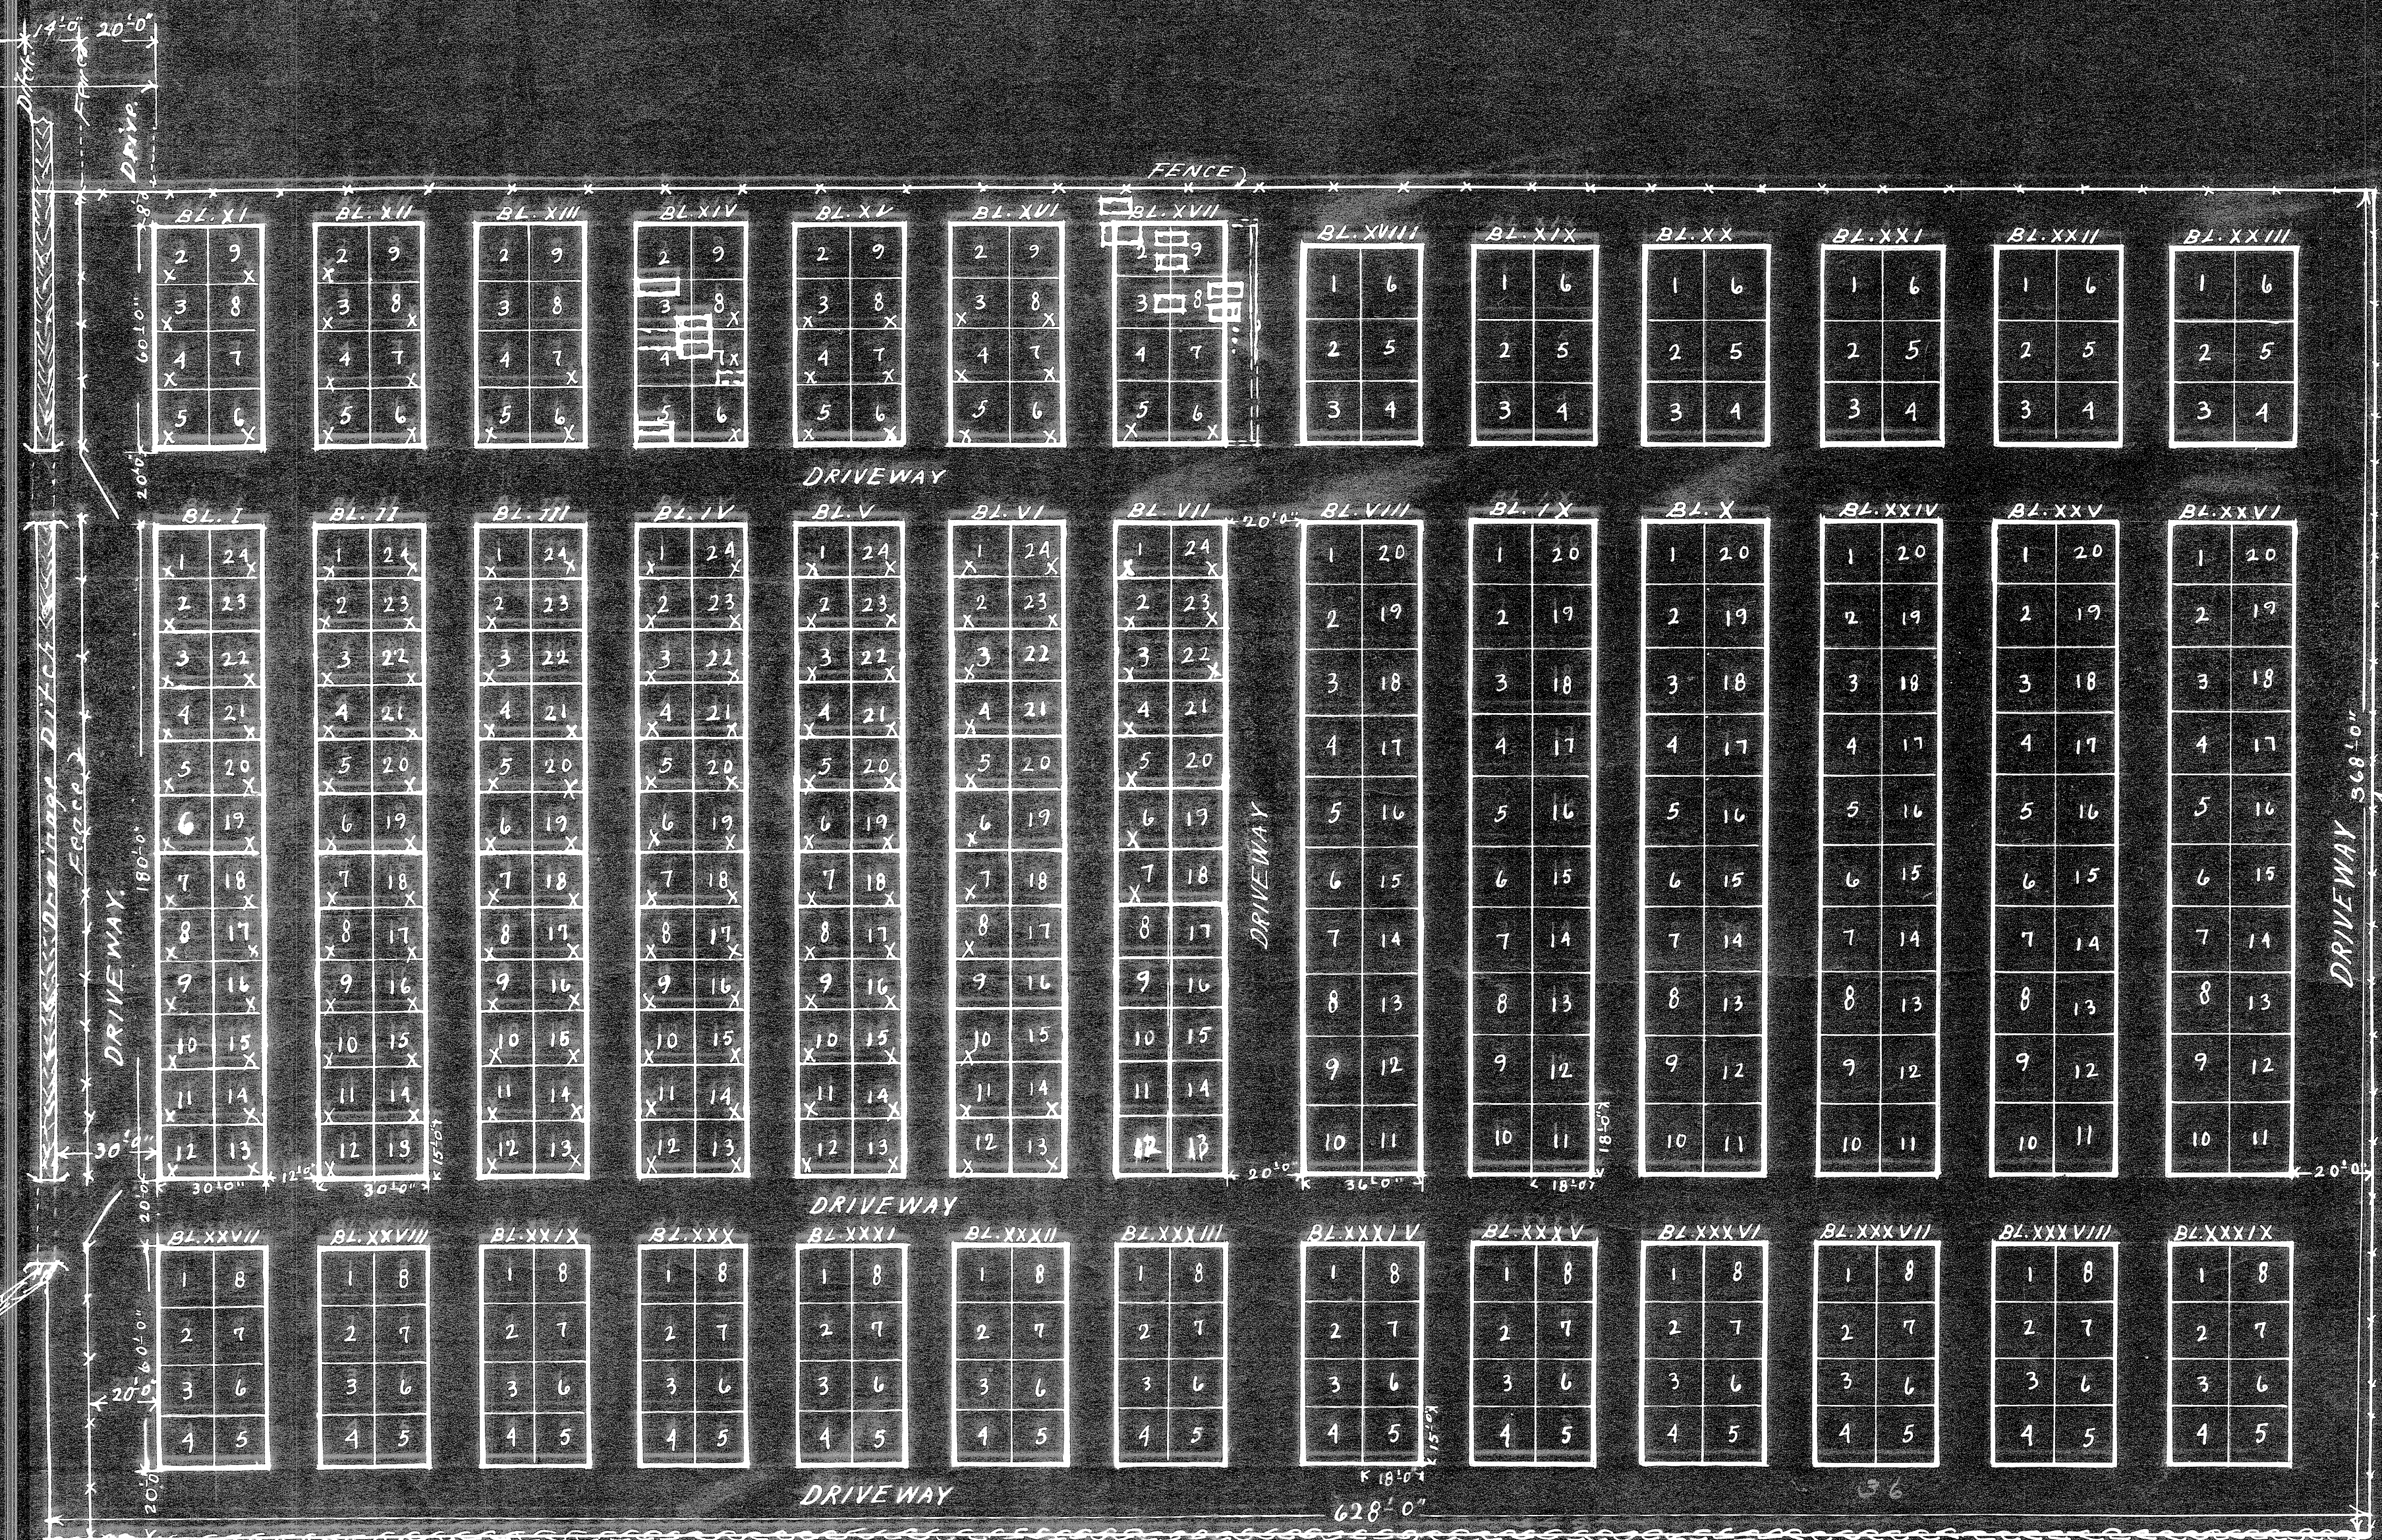

NOTE:
Lots sold previously to Feb. 1937.
are indicated by an X.

State of Kansas, McPherson Co., SS:
This instrument was filed for record
on the 28 day of May A. D., 1937
at 10 o'clock A. M. and duly recorded
in Book No. 3 on page 23
Miller Ellis
Register of Deeds.

By Myrta M. Jones
Deputy